St. Robert Landing

PART OF ST. ROBERT SQUARE AND PART OF THE SW1/4 SEC. 28, T36N, R11W, ST. ROBERT, PULASKI COUNTY, MISSOURI

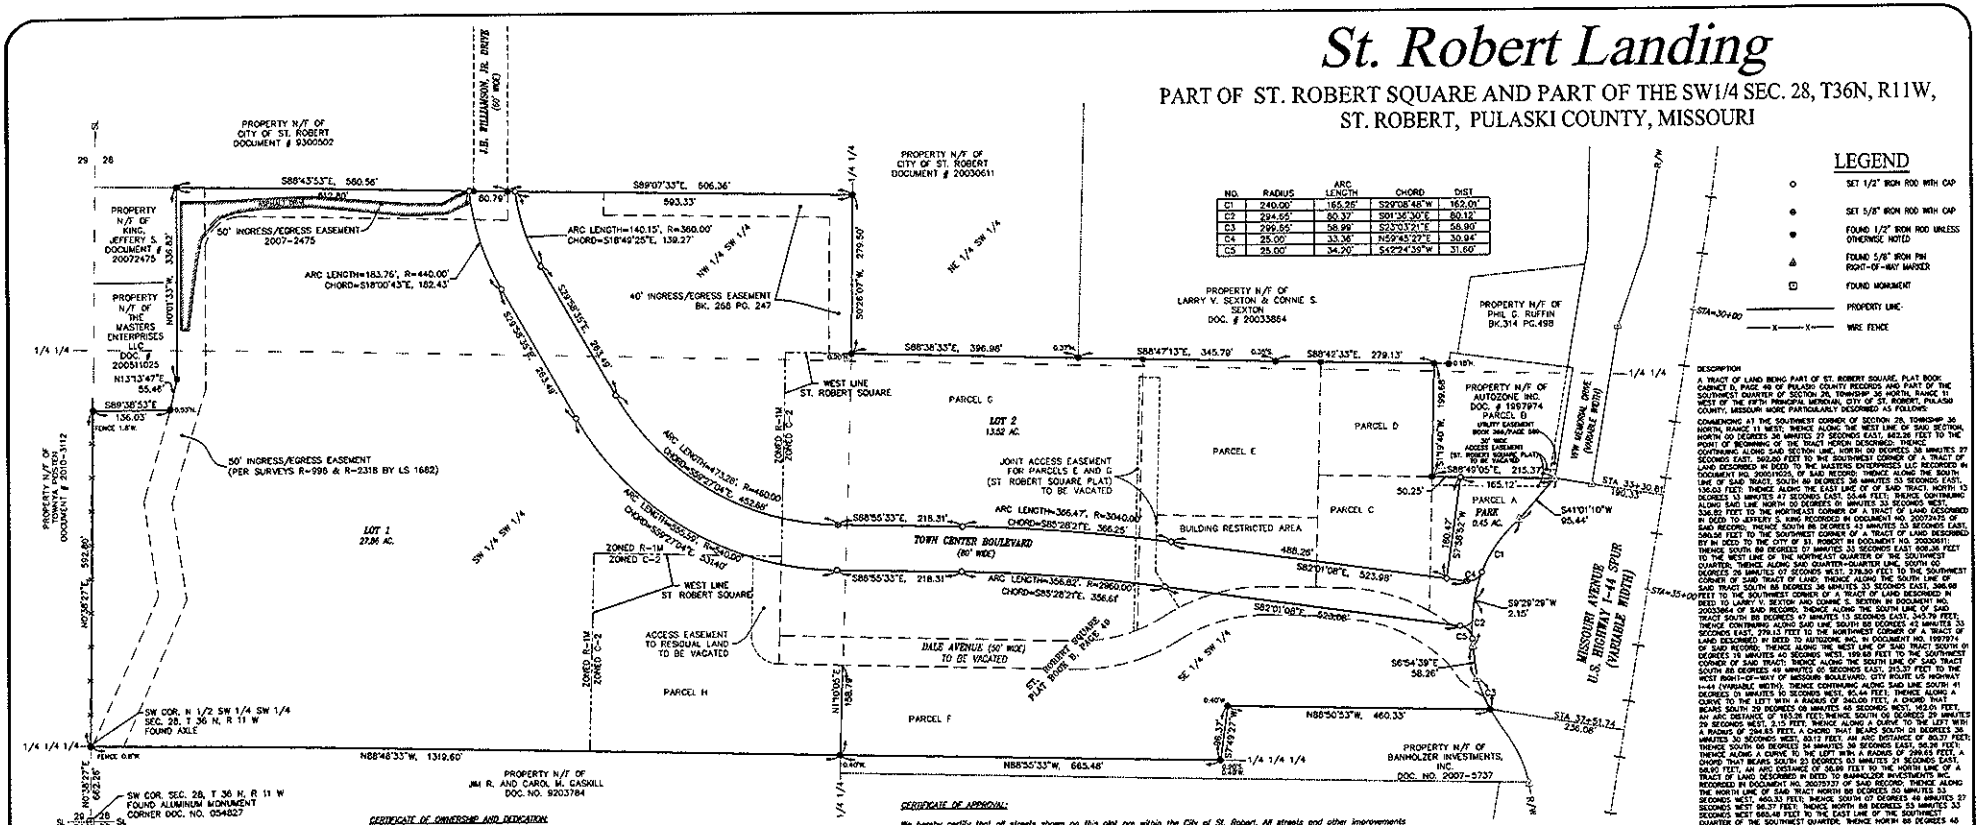
PROPERTY N/F OF CITY OF ST. ROBERT DOCUMENT # 9300502
PROPERTY N/F OF CITY OF ST. ROBERT DOCUMENT # 20030611
PROPERTY N/F OF KING, JEFFERY S. DOCUMENT # 20072475
PROPERTY N/F OF THE MASTERS ENTERPRISES LLC DOC. # 200511025
PROPERTY N/F OF TONYA POSTON DOCUMENT # 2010-3112
PROPERTY N/F OF LARRY V. SEXTON & CONNIE S. SEXTON DOC. # 20033864
PROPERTY N/F OF PHIL C. RUFFIN BK.314 PG.498
PROPERTY N/F OF AUTOZONE INC. DOC. # 19979974
PROPERTY N/F OF JIM R. AND CAROL M. CASKILL DOC. NO. 9203784
PROPERTY N/F OF BANHOLZER INVESTMENTS, INC. DOC. NO. 2007-5737
J.B. WILLIAMSON JR. DRIVE (60' WIDE)
50' INGRESS/EGRESS EASEMENT 2007-2475
40' INGRESS/EGRESS EASEMENT BK. 268 PG. 247
50' INGRESS/EGRESS EASEMENT (PER SURVEYS R-998 & R-2318 BY LS 1682)
WEST LINE ST. ROBERT SQUARE
JOINT ACCESS EASEMENT FOR PARCELS E AND G (ST. ROBERT SQUARE PLAT) TO BE VACATED
ACCESS EASEMENT TO RESIDUAL LAND TO BE VACATED
TOWN CENTER BOULEVARD (80' WIDE)
DALE AVENUE (50' WIDE) TO BE VACATED
ST. ROBERT SQUARE PLAT BOOK B, PAGE 10
BUILDING RESTRICTED AREA
PARCEL A PARK 0.45 AC.
PARCEL C
PARCEL D
PARCEL E
PARCEL F
PARCEL G
PARCEL H
LOT 1 27.86 AC.
LOT 2 13.22 AC.
ZONED R-1M ZONED C-2
MISSOURI AVENUE U.S. HIGHWAY I-44 SPUR (VARIABLE WIDTH)
VFW MEMORIAL DRIVE (VARIABLE WIDTH)
SW COR. N 1/2 SW 1/4 SW 1/4 SEC. 28, T 36 N, R 11 W FOUND AXLE
SW COR. SEC. 28, T 36 N, R 11 W FOUND ALUMINUM MONUMENT CORNER DOC. NO. 054827
N88°48'33"W, 1312.60'
N88°55'33"W, 665.48'
N88°50'53"W, 460.33'
S88°43'53"E, 560.56'
S89°07'33"E, 506.36'
S88°36'33"E, 396.98'
S88°47'13"E, 345.79'
S88°42'33"E, 279.13'
S88°55'33"E, 218.31'
S82°01'08"E, 523.98'
S41°01'10"W 95.44'
S9°29'29"W 2.15'
S6°54'39"E 58.26'
ARC LENGTH=140.15', R=360.00' CHORD=S18°49'25"E, 139.27'
ARC LENGTH=183.76', R=440.00' CHORD=S18°00'43"E, 182.43'
ARC LENGTH=473.28', R=460.00' CHORD=S59°27'04"E, 452.65'
ARC LENGTH=356.59', R=240.00' CHORD=S59°27'04"E, 324.40'
ARC LENGTH=356.67', R=3040.00' CHORD=S85°28'21"E, 356.25'
ARC LENGTH=356.82', R=2960.00' CHORD=S85°28'21"E, 356.61'
STA=30+00
STA=33+30.61
STA=35+00
STA=37+51.74
236.06'
N13°13'47"E 55.46'
N0°38'27"E 592.80'
N0°38'27"E 662.26'
N1°00'05"E 1318.78'
S1°00'05"W 279.50'
S0°26'07"W 279.50'
S1°49'40"W 199.68'
S8°48'05"E 215.37'
S8°49'05"E 215.37'
S8°38'53"E 136.03'
